TENTATIVE PARTITION PLAN

TAX LOT 61003DB00802
CITY OF GEARHART
CLATSOP COUNTY, OREGON

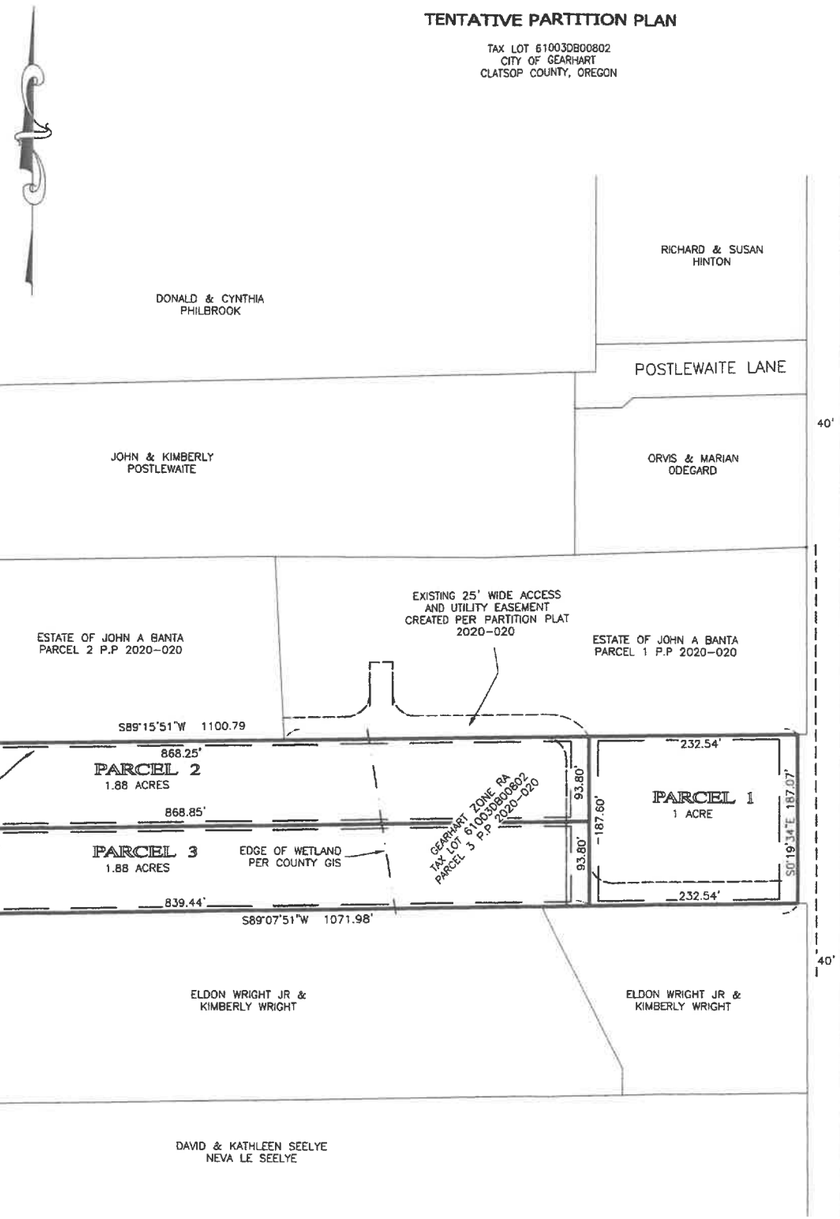

100' 0 50' 100' 200'

SCALE: 1" = 100'

VICINITY MAP

SCALE: 1" = 500'

OWNER:

ESTATE OF JOHN A. BANTA, DECEASED

PARTITIONER:

JOHN S. BANTA
PO BOX 2134
SEASIDE OR 97138
503-717-2144

LEGAL DESCRIPTION:

PARCEL 3 OF CLATSOP COUNTY PARTITION PLAT 2020-020 INSTRUMENT NUMBER 202011384

PREPARED BY JACK L. WHITE II, PLS 91987

S&F Land Services
PORTLAND, VANCOUVER, BEND, SEASIDE
1725 N ROOSEVELT DR.
STE B, SEASIDE, OR 97138
(503) 738-3425
WWW.SFLANDS.COM EMAIL: JACK.WHITE@SFLANDS.COM

DATE	JOB NO.	FIELD	DRAWN	CHECKED
JAN 13, 2021	-	-	JLW	-

19G19801 BNDY - JLW prelim partition 2021.dwg

TENTATIVE PARTITION FOR:

JOHN S. BANTA

1060 McCORMICK GARDENS ROAD
GEARHART, OREGON

SE1/4 SECTION 3, T6N, R10W, W.M.
CLATSOP COUNTY, OREGON

REGISTERED PROFESSIONAL LAND SURVEYOR

OREGON
SEPTEMBER 10, 2019
JACK L WHITE II
91987PLS

RENEWS 6/30/22